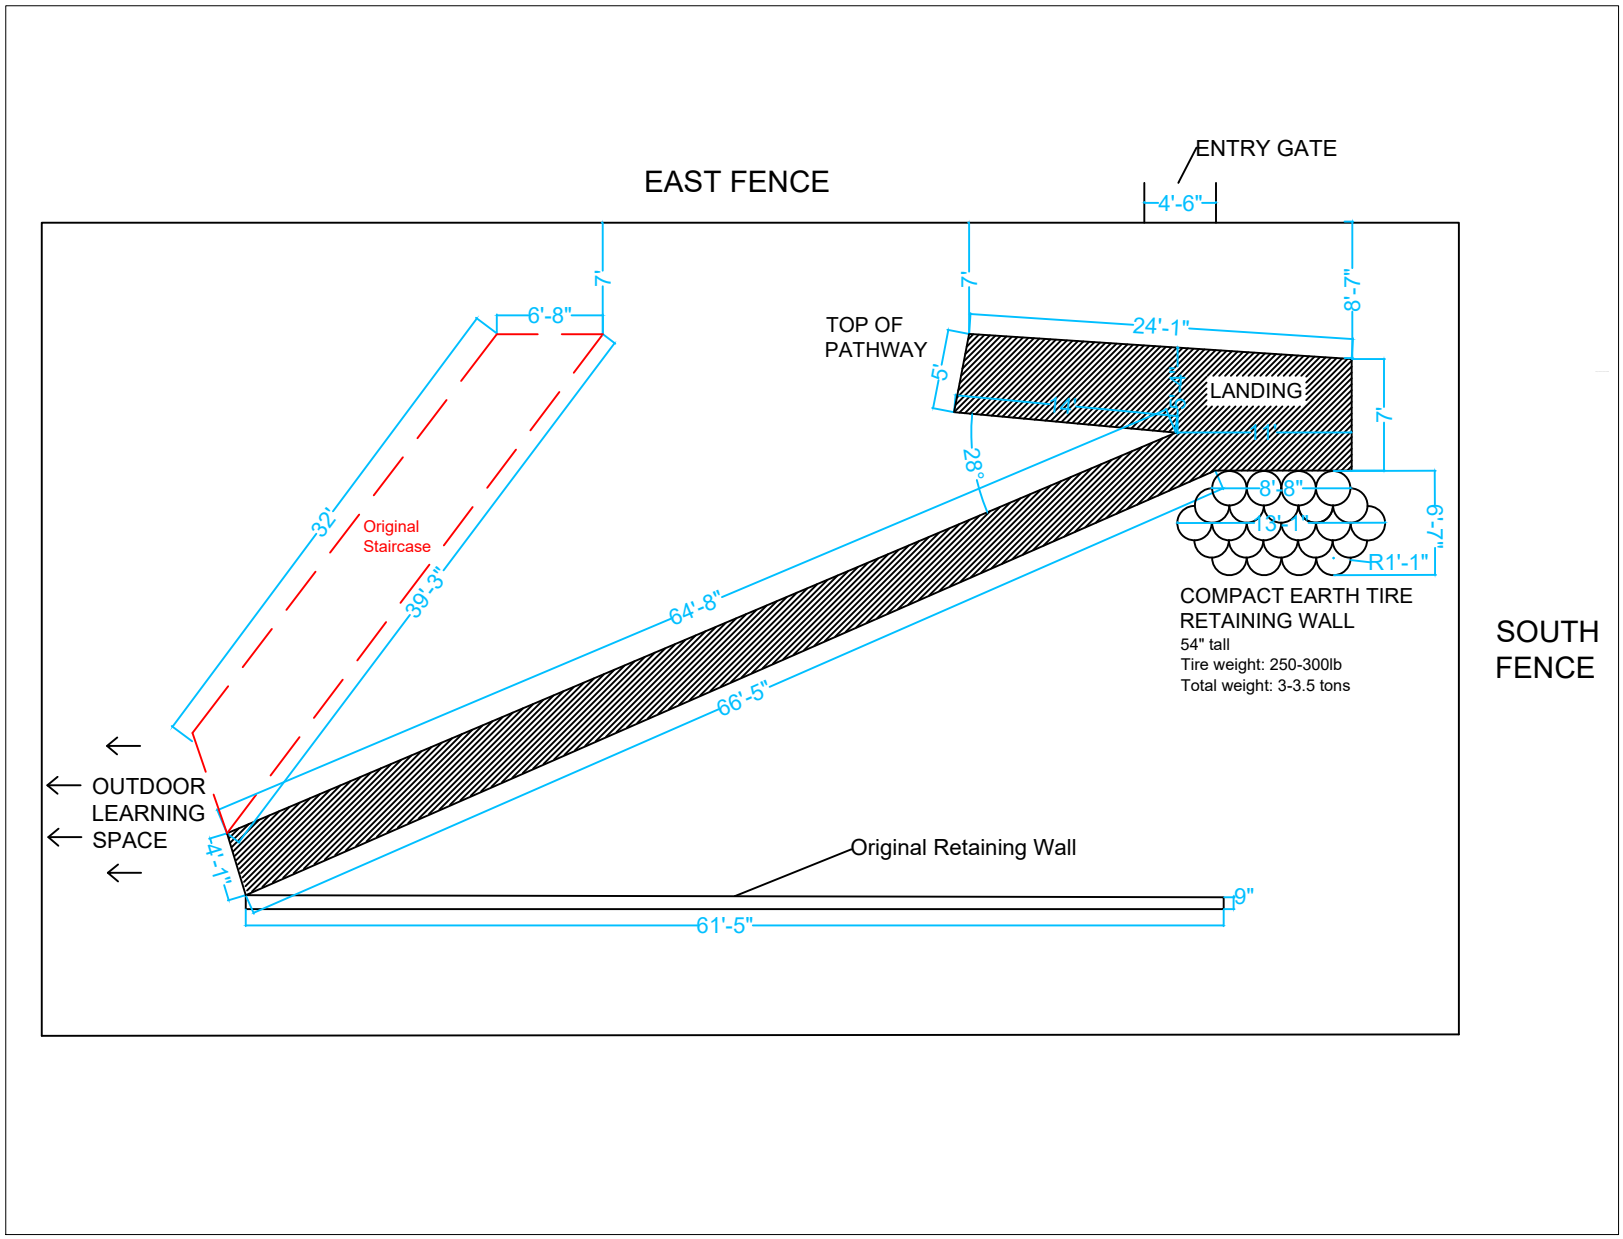

EAST FENCE
ENTRY GATE
4'-6"
7'
6'-8"
7'
8'-7"
TOP OF
PATHWAY
24'-1"
5'
LANDING
7'
28°
8'-8"
13'-1"
6'-7"
R1'-1"
32'
Original
Staircase
39'-3"
64'-8"
66'-5"
COMPACT EARTH TIRE
RETAINING WALL
54" tall
Tire weight: 250-300lb
Total weight: 3-3.5 tons
SOUTH
FENCE
OUTDOOR
LEARNING
SPACE
4'-1"
Original Retaining Wall
9"
61'-5"